
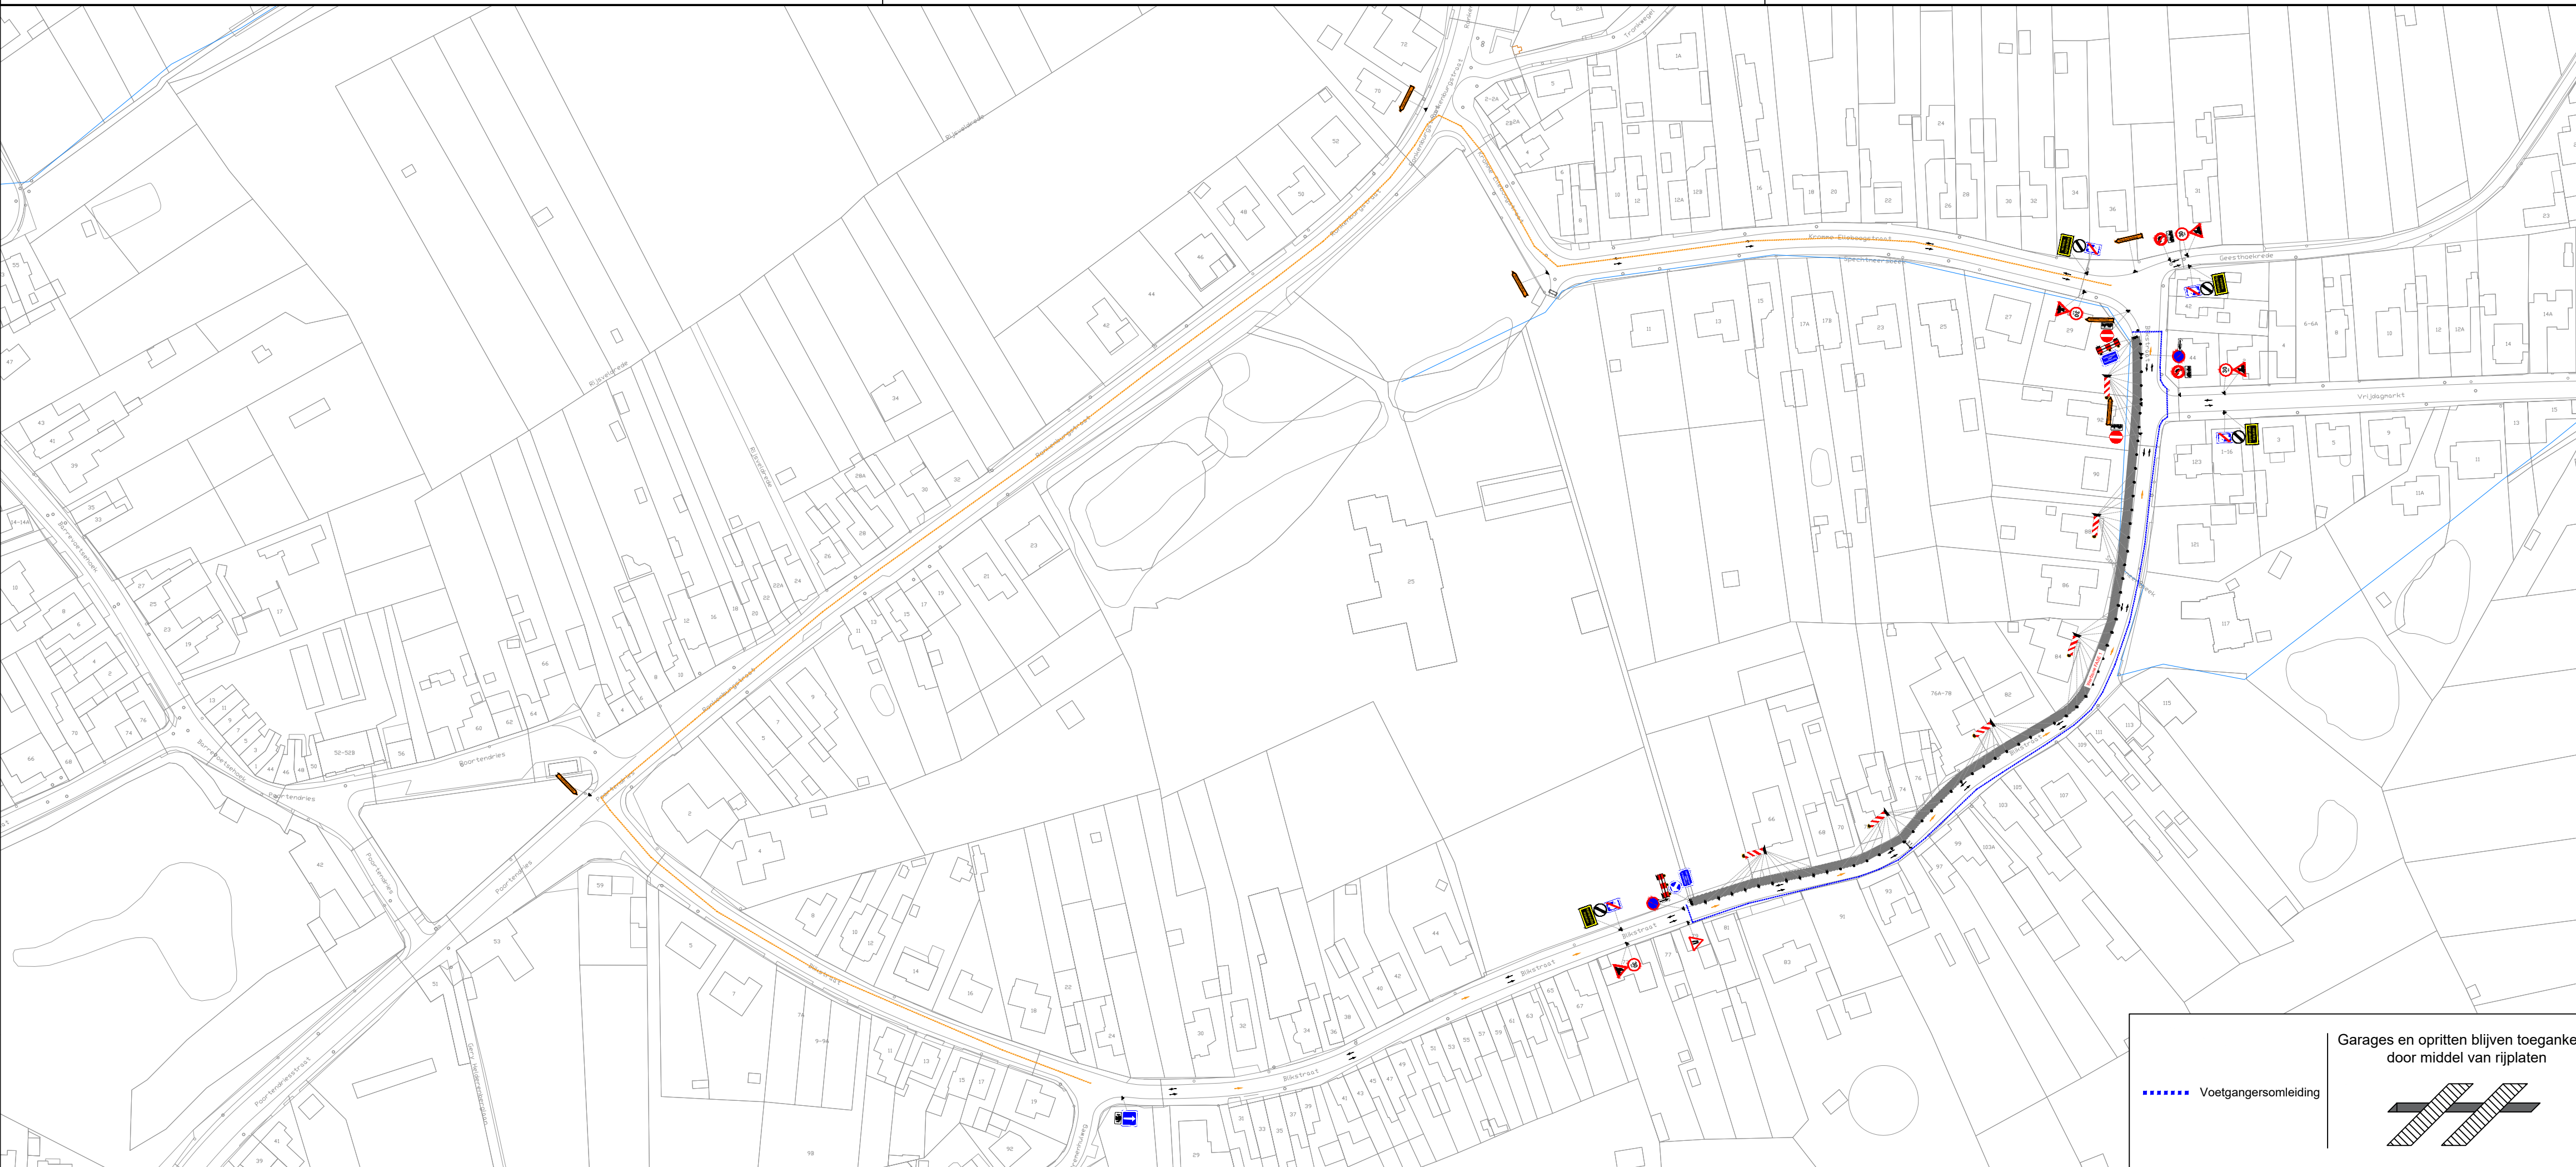


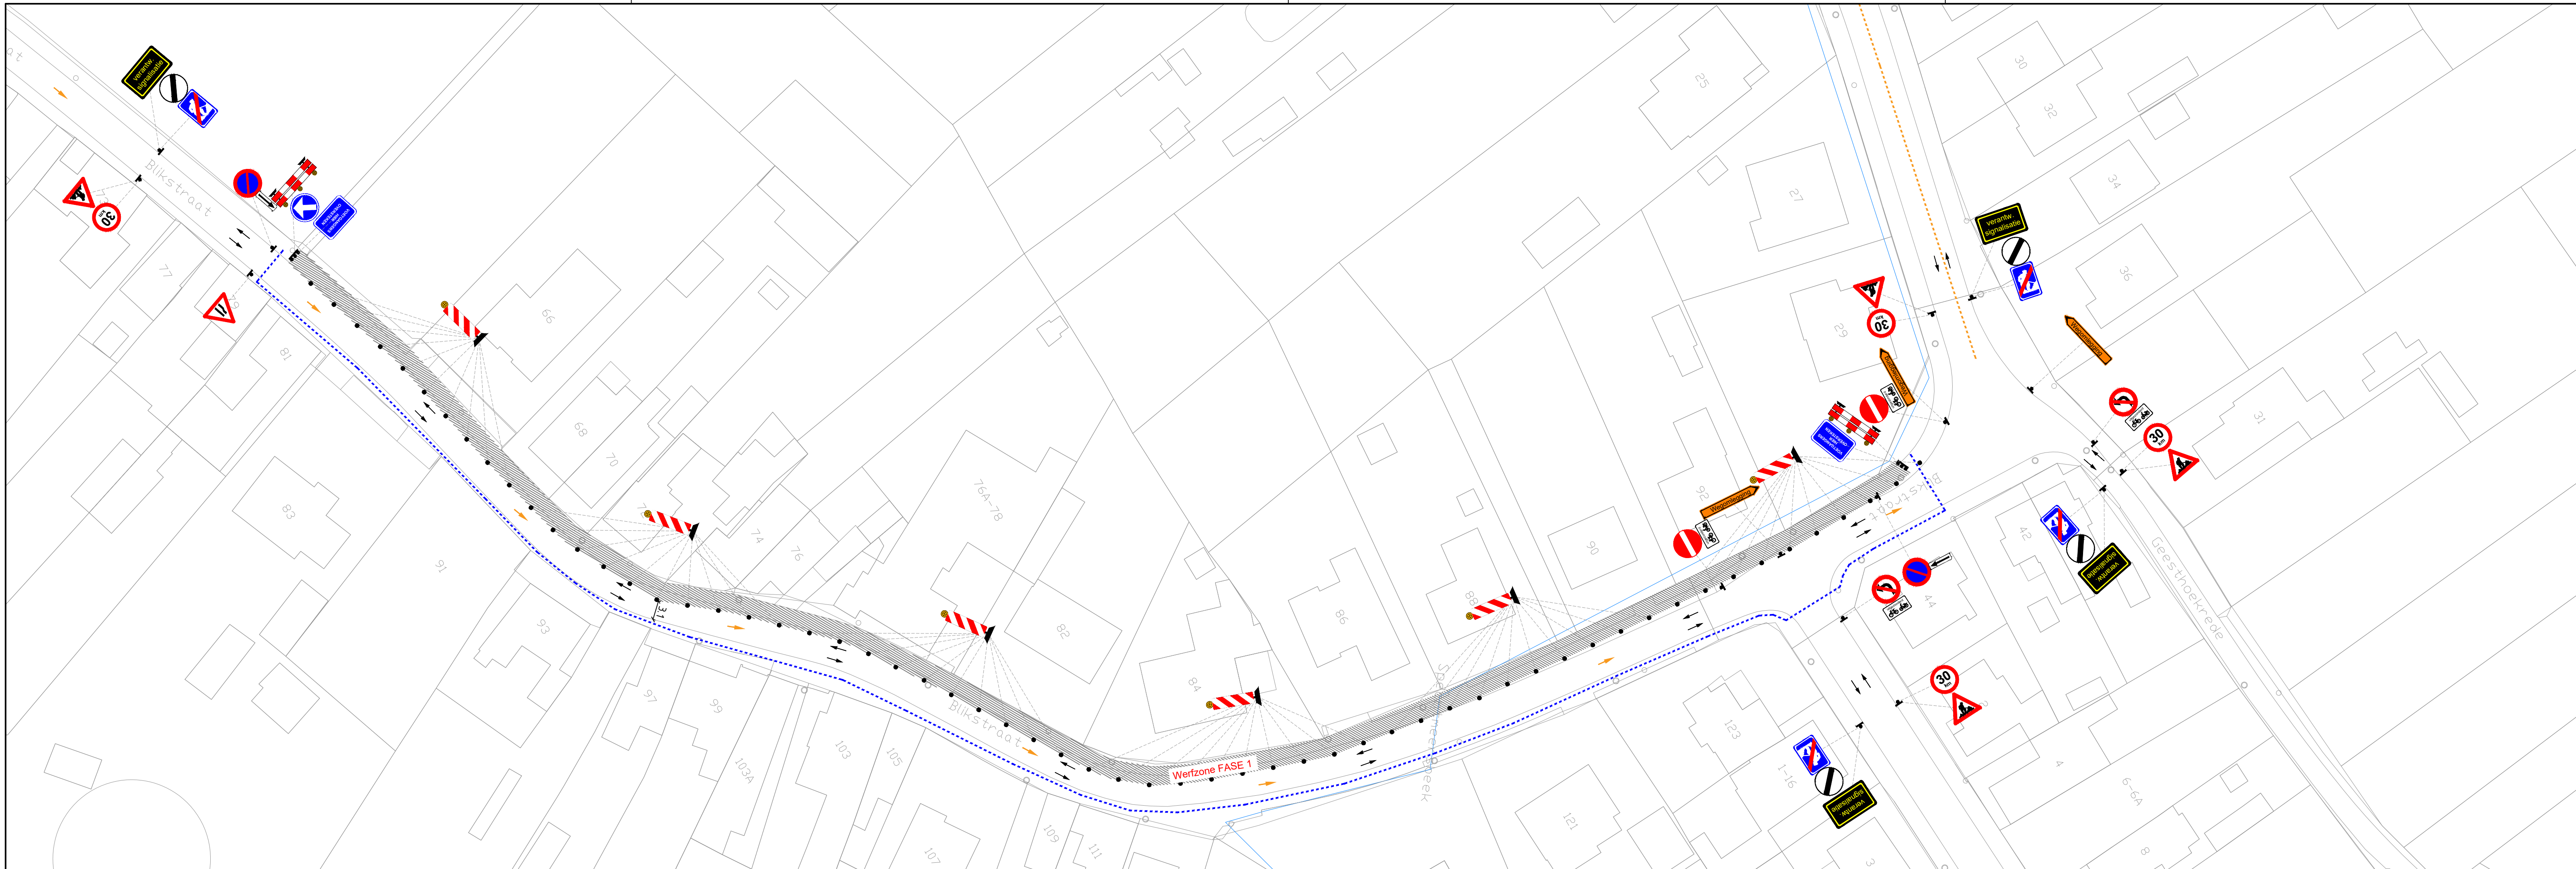

FASE 1

FLUVIUS NETTRANSITIE

Project: Lede, Blikstraat

REV	DATUM	TEK	WIJZIGING
A	30/06/2026	HH	Signalisatieplan - FASE 1

WKE Engineering

Unit-T
Powered by Solutions 30

fluvius

Studie: 6000066620

Aannemer: 1/500

Plannummer: LEDE-SIG-6000066620

Klant: Folio: 001

